


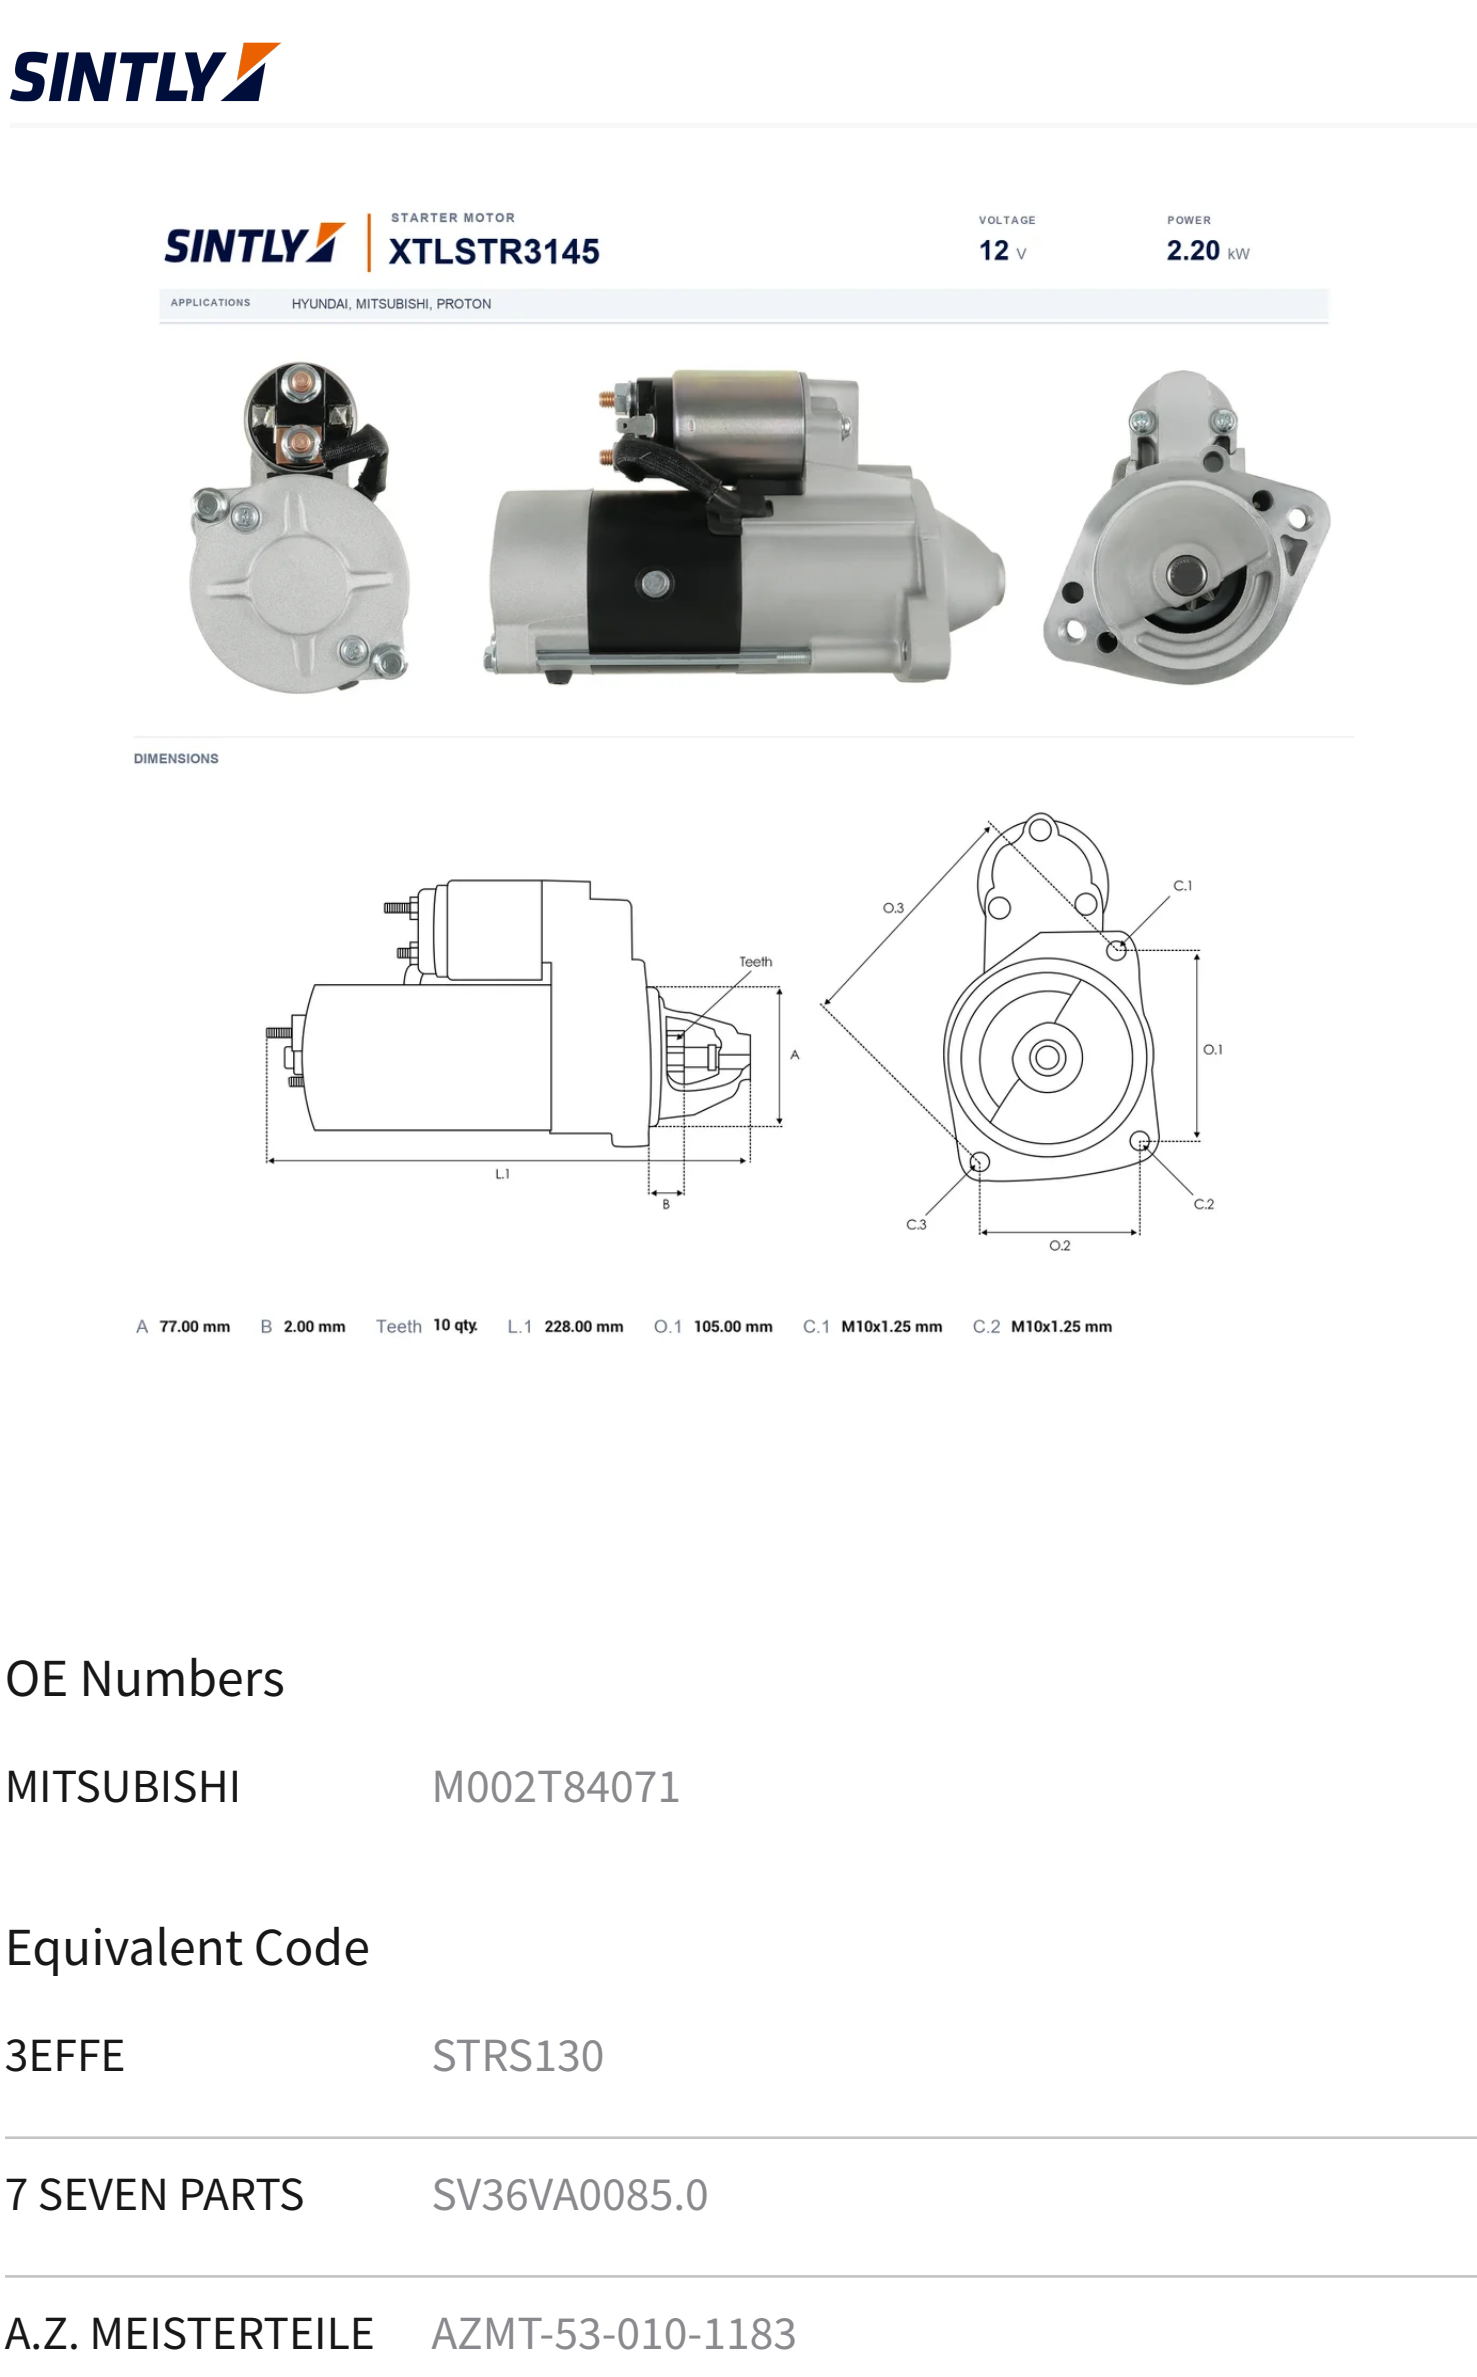

OE Numbers

MITSUBISHI	M002T84071
------------	------------

Equivalent Code

3EFFE	STRS130
-------	---------

7 SEVEN PARTS	SV36VA0085.0
---------------	--------------

A.Z. MEISTERTEILE	AZMT-53-010-1183
-------------------	------------------

ACAUTO	AC-JBS1140
--------	------------

AINDE	CGB-23853
-------	-----------

AIRSTAL	30-0068
---------	---------

ALANKO	10440694 10441228 10441231
--------	----------------------------

ANDEL	ANM16073
-------	----------

APEC	ASM1388
------	---------

AS-PL	S5105 UD102587S
-------	-----------------

ASHIKA	003-C965
--------	----------

ATL AUTOTECHNIK	A76550
-----------------	--------

AUTOTEAM	SMA114 SMA114A SMI137A
----------	------------------------

BORG & BECK	BST2120
-------------	---------

BOSCH	0986022720 1986S01149
-------	-----------------------

BTS TURBO	S103470 S103839 S104655 S106371 S106372
-----------	---

CARGO	111912 F032111912
-------	-------------------

CARWOOD GROUP	BREF032111912
---------------	---------------

CASCO	CST32114AS CST32114GS CST35137AS CST35137GS
-------	---

CEVAM	9685
-------	------

COMLINE	CMA-621134 CST0204
---------	--------------------

DA SILVA	041251 JD041251
----------	-----------------

DRI	326024102
-----	-----------

DTS	S-71163
-----	---------

EAI	11876
-----	-------

ELECTROLOG	STR0107 STR5117
------------	-----------------

ELSTOCK	25-2211
---------	---------

ELTA AUTOMOTIVE	EZ0487
-----------------	--------

ERA	220349 220349A 220349R
-----	------------------------

EUROREPAR	1638128280
-----------	------------

EUROTEC	11040111
---------	----------

FARCOM	104498
--------	--------

FEBI BILSTEIN	101612
---------------	--------

FRIESEN	8080067
---------	---------

GHIBAUDI	SG0332
----------	--------

GPARTS	GS042200HY-R SS042200HY-R
--------	---------------------------

HC PARTS	JS1140
----------	--------

HELLA	8EA011610-641 8EA737594-001
-------	-----------------------------

HENKEL PARTS	3111842 3111845 3111846
--------------	-------------------------

HERTH+BUSS TS	J5215069
---------------	----------

HOFFER	H5035158
--------	----------

HYUNDAI / KIA	36100-42200 36100-42300
---------------	-------------------------

IAP QUALITY PARTS	803-07080
-------------------	-----------

ITAB AUTOMOTIVE	10032114AV 10032114OV 10035137AV 10035137OV
-----------------	---

JAPANPARTS JAKOPAR	MTC965
--------------------	--------

JAPKO	3C965
-------	-------

JP GROUP	3990300700
----------	------------

KAVO PARTS	EST-5502
------------	----------

KRAUF	STM1140
-------	---------

KUHNER	201140 201140M 201140V
--------	------------------------

KUTNAK AUTOMO-	722688/M
----------------	----------

LE PART	LES0190
---------	---------

LOGISTIK	335990
----------	--------

LUCAS	LRS01367 LRS1367
-------	------------------

MAGNETI MARELLI	943211401010 MSRC1140
-----------------	-----------------------

MANDO	BN3610042200 TM000A30801
-------	--------------------------

MARCO	13547
-------	-------

MEAT & DORIA	5035158
--------------	---------

MITSUBISHI	1810A053 M002T84071ZT M002T87071 M002T87071ZT M002T87072 M002T87072AM M002T87072ZT M002T87971 M002T87971AM M002T87971ZZ9 M002T88271 M2T84071 M2T84071ZT M2T87071 M2T87071ZT M2T87072 M2T87072AM M2T87072ZT M2T87971 M2T87971AM M2T87971ZZ9 M2T88271 MD312857 MD312858 MD344182
------------	--

MOTRIO	8550506018
--------	------------

NAPA	NPANSM1388
------	------------

NK	4799004
----	---------

NPS	M521142
-----	---------

POWERMAX	8212875 88212875
----------	------------------

PROFESSIONAL	150511102000
--------------	--------------

PROTECH	IR8656
---------	--------

QUINTON HAZELL	QRS1799
----------------	---------

REAL	20437731BN 20437731OE 20493411BN 20493411OE
------	---

RED-LINE	46MI005 46MI007
----------	-----------------

REMANTE	011-001-000684R
---------	-----------------

PARTS RIDEX	2S0027 2S0027R 2S0042
-------------	-----------------------

ROLLCO	STM687
--------	--------

SANDO	6032114.0 6032114.1 6035137.0 6035137.1
-------	---

SIDAT	S12MH0085 S12MH0085A2 S12VA0085 S12VA0085A2
-------	---

SIOM	MAV341140 MAV341140A MAV371240 MAV6080 MAV6080A
------	---

SNRA	MI9012
------	--------

STARDAX	STX200252 STX200252R
---------	----------------------

STARK	SKSTR-0330026 SKSTR-0330041
-------	-----------------------------

STARTCAR	876ST11
----------	---------

STELLOX	06-10097-SX
---------	-------------

TESLA TECHNICS	TT15654 TT15654PRO
----------------	--------------------

TMI	ST00863
-----	---------

TRISCAN	830510103
---------	-----------

VALEO	201172 458506 600276
-------	----------------------

WAI	150.511.102.130 150.511.102.138 150.511.102.360 150.511.102.370 32367N 32367R S130.331 S145.410
-----	---

WALKER	WST00120
--------	----------

WILMINK GROUP	WG2012881 WG2012882 WG2192591
---------------	-------------------------------

WOODAUTO	STR7039 STR71105 STR71214 WOOSTR7039 WOOSTR71105 WOOSTR71214
----------	--

ZENTPARTS	Z49389
-----------	--------

Applications

MITSUBISHI
L200 / TRITON (KA_T, KB_T)
2.5 DI-D (KA4T) 08/2007-12/2015 2.5 DI-D 4WD (KB4T) 11/2005-12/2015
2.5 DI-D (KA4T) 11/2005-12/2015 2.5 DI-D 4WD (KB4T) 10/2007-12/2015
2.5 DI-D (KA4T) 04/2010-12/2015 2.5 DI-D (KA4T) 04/2010-12/2015
2.5 DI-D 4WD (KB4T) 04/2010-12/2015 2.5 DI-D 16V 4WD 04/2007-12/2015
2.5 DI-D (KA4T) 01/2010-12/2015
L400 Van (PD_W, PC_W, PB_V, PA_W, PA_V)
2500 TD 4WD (PD5W, PD5V, PA5W, PA5V) 09/1996-06/2005
2500 TD (PD5W, PD5V, PA5W, PA5V) 09/1996-06/2005
L200 (K7_T, K6_T, K5_T)
2.5 TD (K64T) 08/2001-11/2005 2.5 TD 4WD (K74T) 06/1996-12/2007
2.5 D (K64T) 06/1996-12/2007 2.5 TD 4WD (K74T) 09/2001-12/2007
2.5 TDiC 08/2001-09/2005 2.5 TD 4WD (K74T) 08/2001-12/2007
L200 / TRITON Platform/Chassis (KA_T, KB_T)
2.5 DI-D 4WD (KB4T) 09/2009-12/2015 2.5 DI-D (KA4T) 08/2007-12/2015
L400 Bus (PD_W, PC_W, PA_V, PB_V, PA_W)
2.5 TD (PA5V/W, PB5V) 05/1995-05/2000
2.5 TD 4WD (PD5V/W) 05/1995-05/2000 2500 TD (PA5W) 05/1995-06/2005
L 300 III Platform/Chassis (P1_T)
2.5 TD (P15T) 11/1994-04/2000
DELICA / SPACE GEAR
2.5 05/1995-05/2000 2.5 (PD5W) 05/1995-05/2000
SPACE WAGON (N3_W, N4_W)
2.0 TD (N38W) 10/1992-10/1998 1.8 TD (N35W) 10/1991-10/1998
LANCER IV (C6_A, C7_A)
1.8 GLX Diesel (C64A) 04/1988-05/1992
GALANT VII (E5_A, E7_A, E8_A)
2.0 GLSTD (E57A) 11/1992-08/1996
LANCER IV Hatchback (C6_A, C7_A)
1.8 D (C64A) 04/1988-05/1992
COLT III (C5_A)
1.8 Diesel GLX (C54A) 04/1988-05/1992
PAJERO I Canvas Top (L04_G)
2.5 TD (L044G, L049G) 05/1986-10/1989
2.3 TD (L043G, L048G) 12/1982-04/1986
2.5 TD (L044G, L049G) 11/1989-11/1990
GALANT IV (A16_)
2.3 Turbo-D (A167) 09/1980-05/1984
L 300 III Bus (P0_V, P1_V, P2_V)
2.5 D (P05V, P05W, P15V) 11/1986-02/2006
2.5 D (P05V, P15V) 09/1991-09/2003 2.5 TD 4WD (P25V) 11/1991-05/2003
GALANT IV Station Wagon (A16_V)
2.3 Turbo-D (A167V) 07/1983-05/1984
L 300 III Bus (P0_W, P1_W, P2_W, P3_W)
2.5 TD 4WD (P25W, P35W) 12/1987-05/2004
2.5 D (P05W, P15W, P25W) 11/1986-05/2004
2.5 D (P05W, P15W) 09/1991-09/2003 2.5 TD (P05W) 02/1987-05/2003
GALANT VII Saloon (E5_A, E7_A, E8_A)
2.0 GLSTD (E57A) 11/1992-08/1996
LANCER III Station Wagon (C1_V, C3_V)
1.8 D (C14V) 08/1986-06/1992
L 300 / DELICA II Platform/Chassis (L03_P)
2.5 D (L039P) 11/1986-04/1994
SPACE RUNNER MPV (N1_W, N2_W)
2.0 TD (N18W) 10/1992-08/1999
PAJERO CLASSIC (V2_W, V6_W, V7_W)
2.5 TD (V24W) 07/2001
PAJERO III Canvas Top (V6_W, V7_W)
2.5 Tdi (V64W, V74W) 09/2001-12/2006
2.5 Tdi (V64W, V74W) 04/2000-12/2006
L200 / TRITON (KJ_, KK_, KL_)
2.5 DI-D 4WD 11/2014
PAJERO II Canvas Top (V2_C, V4_C)
2.5 TD 4WD (V24C) 12/1990-04/2000
PAJERO II (V3_W, V2_W, V4_W, V5_W)
2.5 TD 4WD (V24W) 12/1990-10/1999 2.5 TDiC (V44W, V24W) 03/1991-08/1999
PAJERO III (V7_W, V6_W)
2.5 Tdi (V64W, V74W) 09/2001-12/2006

PROTON

PERSONA 400 Hatchback (C9_C, C9_S)

420 GLS D 05/1996-04/1999 420 D 09/1996-07/2000

PERSONA 400 (C9_S)

420 GLS D 05/1996-04/1999 420 TD 09/1996-07/2000
--

HYUNDAI

H100 Van

2.6 D 10/1999-12/2004 2.5 D 12/1994-03/2000 2.5 D 07/1993-12/1994

H100 Bus (P)

2.5 D 12/1994-03/2000 2.5 TD 07/1993-03/2000 2.5 D 07/1993-12/1994
--

H-1 Van (A1)

2.5 TD 03/2000-09/2000 2.5 TD 03/2000-10/2006 2.5 TD 10/2001-08/2007
--

GALLOPER II (JK-01)

2.5 TD intercooler 08/1998-12/2003

H-1 Platform/Chassis

2.5 D 06/2000-10/2006

H-1 / STAREX Bus (A1)

2.5 TD 4WD 11/2001-04/2004 2.5 Tci 10/1997-12/2007
--

2.5 Tci 05/2004-12/2007
