


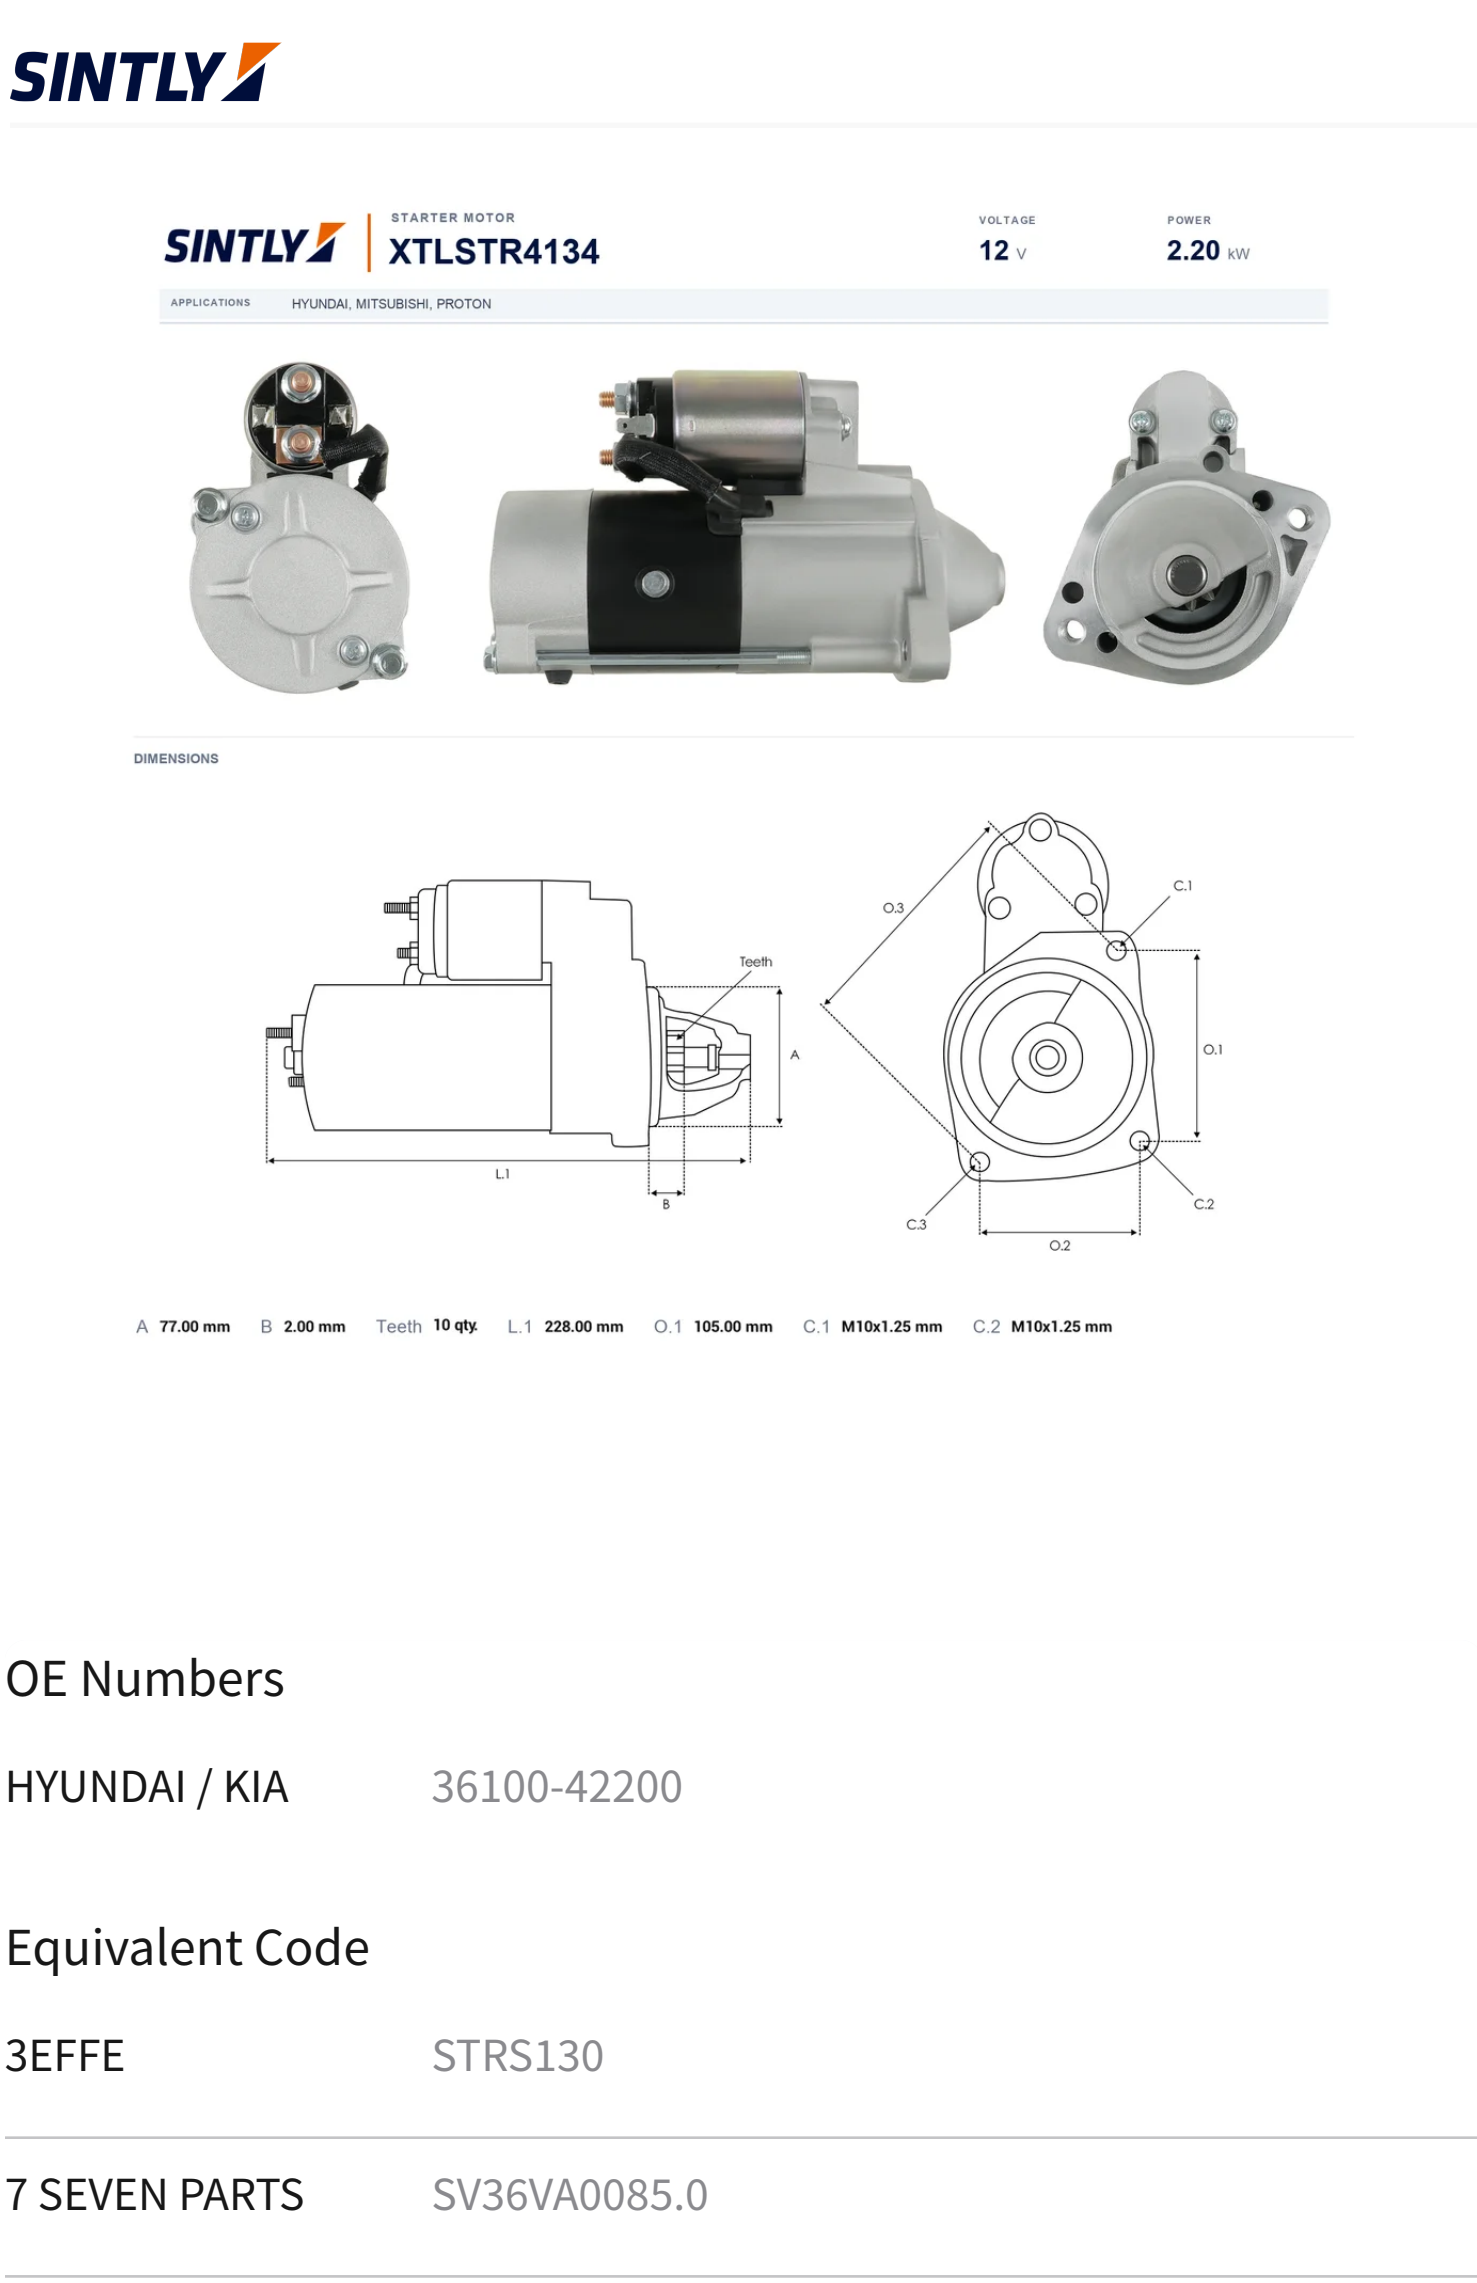

OE Numbers

HYUNDAI / KIA 36100-42200

Equivalent Code

3EFFE STRS130

7 SEVEN PARTS SV36VA0085.0

A.Z. MEISTERTEILE AZMT-53-010-1183

ACAUTO AC-JBS1140

AINDE CGB-23853

AIRSTAL 30-0068

ALANKO 10440694 10441228 10441231

ANDEL ANM16073

APEC ASM1388

AS-PL S5105 UD102587S

ASHIKA 003-C965

ATL AUTOTECHNIK A76550

AUTOTEAM SMA114 SMA114A SMI137A

BORG & BECK BST2120

BOSCH 0986022720 1986S01149

BTS TURBO S103470 S103839 S104655 S106371
S106372

CARGO 111912 F032111912

CARWOOD GROUP BREF032111912

CASCO CST32114AS CST32114GS CST35137AS
CST35137GS

CEVAM 9685

COMLINE CMA-621134 CST0204

DA SILVA 041251 JD041251

DRI 326024102

DTS S-71163

EAI 11876

ELECTROLOG STR0107 STR5117

ELSTOCK 25-2211

ELTA AUTOMOTIVE EZ0487

ERA 220349 220349A 220349R

EUROREPAR 1638128280

EUROTEC 11040111

FARCOM 104498

FEBI BILSTEIN 101612

FRIESEN 8080067

GHIBAUDI SG0332

GPARTS GS042200HY-R SS042200HY-R

HC PARTS JS1140

HELLA 8EA011610-641 8EA737594-001

HENKEL PARTS 3111842 3111845 3111846

HERTH+BUSS
TS J5215069

HOFFER H5035158

HYUNDAI / KIA 36100-42300

IAP QUALITY PARTS 803-07080

ITAB AUTOMOTIVE 10032114AV 10032114OV 10035137AV
10035137OV

JAPANPARTS
JAKOPAR MTC965

JAPKO 3C965

JP GROUP 3990300700

KAVO PARTS EST-5502

KRAUF STM1140

KUHNER 201140 201140M 201140V

KUTNAK AUTOMO- 722688/M

LE PART LES0190

LOGISTIK 335990

LUCAS LRS01367 LRS1367

MAGNETI MARELLI 943211401010 MSRC1140

MANDO BN3610042200 TM000A30801

MAPCO 13547

MEAT & DORIA 5035158

MITSUBISHI 1810A053 M002T84071 M002T84071ZT
M002T87071 M002T87071ZT M002T87072
M002T87072AM M002T87072ZT M002T87971
M002T87971AM M002T87971ZZ9 M002T88271
M2T84071 M2T84071ZT M2T87071
M2T87071ZT M2T87072 M2T87072AM
M2T87072ZT M2T87971 M2T87971AM
M2T87971ZZ9 M2T88271 MD312857
MD312858 MD344182

MOTRIO 8550506018

NAPA NPANSM1388

NK 4799004

NPS M521142

POWERMAX 8212875 88212875

PROFESSIONAL 150511102000

PROTECH IR8656

QUINTON HAZELL QRS1799

REAL 20437731BN 20437731OE 20493411BN
20493411OE

RED-LINE 46MI005 46MI007

REMANTE 011-001-000684R

PARTS
RIDEX 2S0027 2S0027R 2S0042

ROLLCO STM687

SANDO 6032114.0 6032114.1 6035137.0
6035137.1

SIDAT S12MH0085 S12MH0085A2 S12VA0085
S12VA0085A2

SIOM MAV341140 MAV341140A MAV371240
MAV6080 MAV6080A

SNRA MI9012

STARDAX STX200252 STX200252R

STARK SKSTR-0330026 SKSTR-0330041

STARTCAR 876ST11

STELLOX 06-10097-SX

TESLA TECHNICS TT15654 TT15654PRO

TMI ST00863

TRISCAN 830510103

VALEO 201172 458506 600276

WAI 150.511.102.130 150.511.102.138
150.511.102.360 150.511.102.370 32367N
32367R S130.331 S145.410

WALKER WST00120

WILMINK GROUP WG2012881 WG2012882 WG2192591

WOODAUTO STR7039 STR71105 STR71214 WOOSTR7039
WOOSTR71105 WOOSTR71214

ZENTPARTS Z49389

Applications

MITSUBISHI		
L200 / TRITON (KA_T, KB_T)		
2.5 DI-D (KA4T) 08/2007-12/2015	2.5 DI-D 4WD (KB4T) 11/2005-12/2015	
2.5 DI-D (KA4T) 11/2005-12/2015	2.5 DI-D 4WD (KB4T) 10/2007-12/2015	
2.5 DI-D (KA4T) 04/2010-12/2015	2.5 DI-D (KA4T) 04/2010-12/2015	
2.5 DI-D 4WD (KB4T) 04/2010-12/2015	2.5 DI-D 16V 4WD 04/2007-12/2015	
2.5 DI-D (KA4T) 01/2010-12/2015		
L400 Van (PD_W, PC_W, PB_V, PA_W, PA_V)		
2500 TD 4WD (PD5W, PD5V, PA5W, PA5V) 09/1996-06/2005		
2500 TD (PD5W, PD5V, PA5W, PA5V) 09/1996-06/2005		
L200 (K7_T, K6_T, K5_T)		
2.5 TD (K64T) 08/2001-11/2005	2.5 TD 4WD (K74T) 06/1996-12/2007	
2.5 D (K64T) 06/1996-12/2007	2.5 TD 4WD (K74T) 09/2001-12/2007	
2.5 TDiC 08/2001-09/2005	2.5 TD 4WD (K74T) 08/2001-12/2007	
L200 / TRITON Platform/Chassis (KA_T, KB_T)		
2.5 DI-D 4WD (KB4T) 09/2009-12/2015	2.5 DI-D (KA4T) 08/2007-12/2015	
L400 Bus (PD_W, PC_W, PA_V, PB_V, PA_W)		
2.5 TD (PA5V/W, PB5V) 05/1995-05/2000		
2.5 TD 4WD (PD5V/W) 05/1995-05/2000	2500 TD (PA5W) 05/1995-06/2005	
L 300 III Platform/Chassis (P1_T)		
2.5 TD (P15T) 11/1994-04/2000		
DELICA / SPACE GEAR		
2.5 05/1995-05/2000	2.5 (PD5W) 05/1995-05/2000	
SPACE WAGON (N3_W, N4_W)		
2.0 TD (N38W) 10/1992-10/1998	1.8 TD (N35W) 10/1991-10/1998	
LANCER IV (C6_A, C7_A)		
1.8 GLX Diesel (C64A) 04/1988-05/1992		
GALANT VII (E5_A, E7_A, E8_A)		
2.0 GLSTD (E57A) 11/1992-08/1996		
LANCER IV Hatchback (C6_A, C7_A)		
1.8 D (C64A) 04/1988-05/1992		
COLT III (C5_A)		
1.8 Diesel GLX (C54A) 04/1988-05/1992		
PAJERO I Canvas Top (L04_G)		
2.5 TD (L044G, L049G) 05/1986-10/1989		
2.3 TD (L043G, L048G) 12/1982-04/1986		
2.5 TD (L044G, L049G) 11/1989-11/1990		
GALANT IV (A16_)		
2.3 Turbo-D (A167) 09/1980-05/1984		
L 300 III Van (P0_V, P1_V, P2_V)		
2.5 D (P05V, P05W, P15V) 11/1986-02/2006		
2.5 D (P05V, P15V) 09/1991-09/2003	2.5 TD 4WD (P25V) 11/1991-05/2003	
GALANT IV Station Wagon (A16_V)		
2.3 Turbo-D (A167V) 07/1983-05/1984		
L 300 III Bus (P0_W, P1_W, P2_W, P3_W)		
2.5 TD 4WD (P25W, P35W) 12/1987-05/2004		
2.5 D (P05W, P15W, P25W) 11/1986-05/2004		
2.5 D (P05W, P15W) 09/1991-09/2003	2.5 TD (P05W) 02/1987-05/2003	
GALANT VII Saloon (E5_A, E7_A, E8_A)		
2.0 GLSTD (E57A) 11/1992-08/1996		
LANCER III Station Wagon (C1_V, C3_V)		
1.8 D (C14V) 08/1986-06/1992		
L 300 / DELICA II Platform/Chassis (L03_P)		
2.5 D (L039P) 11/1986-04/1994		
SPACE RUNNER MPV (N1_W, N2_W)		
2.0 TD (N18W) 10/1992-08/1999		
PAJERO CLASSIC (V2_W, V6_W, V7_W)		
2.5 TD (V24W) 07/2001		
PAJERO III Canvas Top (V6_W, V7_W)		
2.5 TDi (V64W, V74W) 09/2001-12/2006		
2.5 TDi (V64W, V74W) 04/2000-12/2006		
L200 / TRITON (KJ_, KK_, KL_)		
2.5 DI-D 4WD 11/2014		
PAJERO II Canvas Top (V2_C, V4_C)		
2.5 TD 4WD (V24C) 12/1990-04/2000		
PAJERO II (V3_W, V2_W, V4_W, V5_W)		
2.5 TD 4WD (V24W) 12/1990-10/1999	2.5 TDiC (V44W, V24W) 03/1991-08/1999	
PAJERO III (V7_W, V6_W)		
2.5 TDi (V64W, V74W) 09/2001-12/2006		

PROTON		
PERSONA 400 Hatchback (C9_C, C9_S)		
420 GLS D 05/1996-04/1999	420 D 09/1996-07/2000	
PERSONA 400 (C9_S)		
420 GLS D 05/1996-04/1999	420 TD 09/1996-07/2000	

HYUNDAI		
H100 Van		
2.6 D 10/1999-12/2004	2.5 D 12/1994-03/2000	2.5 D 07/1993-12/1994
H100 Bus (P)		
2.5 D 12/1994-03/2000	2.5 TD 07/1993-03/2000	2.5 D 07/1993-12/1994
H-1 Van (A1)		
2.5 TD 03/2000-09/2000	2.5 TD 03/2000-10/2006	2.5 TD 10/2001-08/2007
GALLOPER II (JK-01)		
2.5 TD intercooler 08/1998-12/2003		
H-1 Platform/Chassis		
2.5 D 06/2000-10/2006		
H-1 / STAREX Bus (A1)		
2.5 TD 4WD 11/2001-04/2004	2.5 Tci 10/1997-12/2007	
2.5 Tci 05/2004-12/2007		