


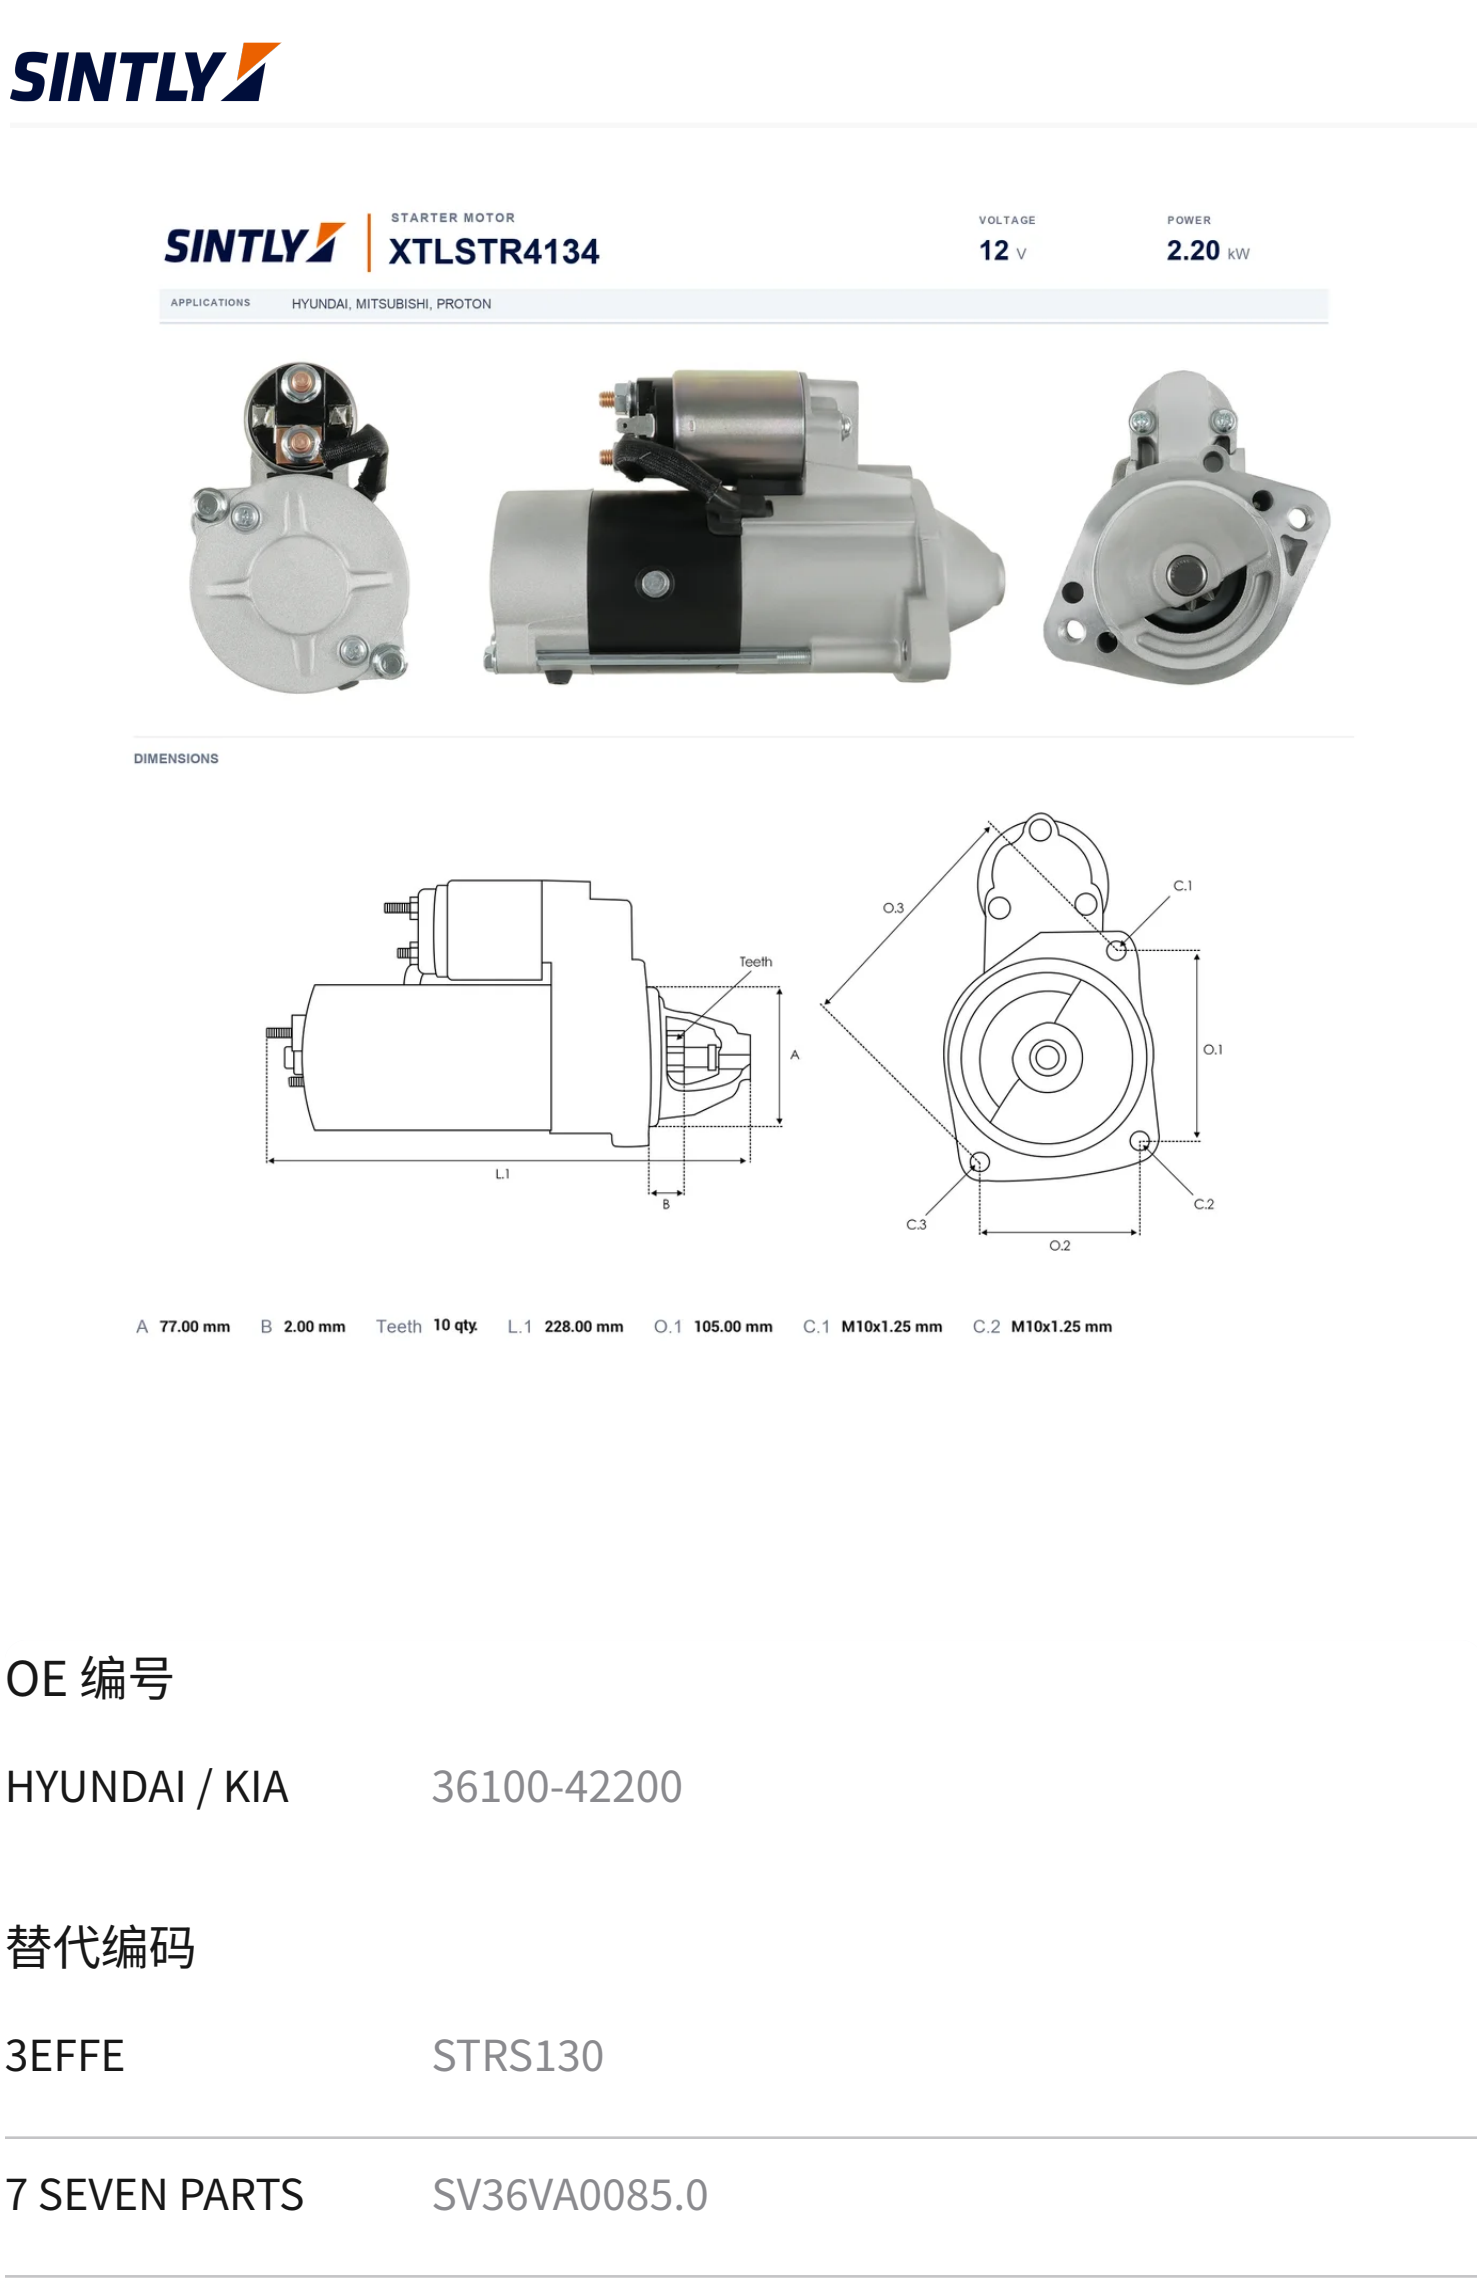

A.Z. MEISTERTEILE		AZMT-53-010-1183	
ACAUTO	AC-JBS1140		
AINDE	CGB-23853		
AIRSTAL	30-0068		
ALANKO	10440694	10441228	10441231
ANDEL	ANM16073		
APEC	ASM1388		
AS-PL	S5105 UD102587S		
ASHIKA	003-C965		
ATL AUTOTECHNIK	A76550		
AUTOTEAM	SMA114	SMA114A	SMI137A
BORG & BECK	BST2120		
BOSCH	0986022720	1986S01149	
BTS TURBO	S103470 S106372	S103839	S104655 S106371
CARGO	111912	F032111912	
CARWOOD GROUP	BREF032111912		
CASCO	CST32114AS CST35137GS	CST32114GS	CST35137AS
CEVAM	9685		
COMLINE	CMA-621134	CST0204	
DA SILVA	041251	JD041251	
DRI	326024102		
DTS	S-71163		
EAI	11876		
ELECTROLOG	STR0107	STR5117	
ELSTOCK	25-2211		
ELTA AUTOMOTIVE	EZ0487		
ERA	220349	220349A	220349R
EUROREPAR	1638128280		
EUROTEC	11040111		
FARCOM	104498		
FEBI BILSTEIN	101612		
FRIESEN	8080067		
GHIBAUDI	SG0332		
GPARTS	GS042200HY-R	SS042200HY-R	
HC PARTS	JS1140		
HELLA	8EA011610-641	8EA737594-001	
HENKEL PARTS	3111842	3111845	3111846
HERTH+BUSS TS	J5215069		
HOFFER	H5035158		
HYUNDAI / KIA	36100-42300		
IAP QUALITY PARTS	803-07080		
ITAB AUTOMOTIVE	10032114AV 10035137OV	10032114OV	10035137AV
JAPANPARTS JAKOPAR	MTC965		
JAPKO	3C965		
JP GROUP	3990300700		
KAVO PARTS	EST-5502		
KRAUF	STM1140		
KUHNER	201140	201140M	201140V
KUTNAK AUTOMO-	722688/M		
LE PART	LES0190		
LOGISTIK	335990		
LUCAS	LRS01367	LRS1367	
MAGNETI MARELLI	943211401010	MSRC1140	
MANDO	BN3610042200	TM000A30801	
MAPCO	13547		
MEAT & DORIA	5035158		
MITSUBISHI	1810A053 M002T87071 M002T87072AM M002T87971AM M2T84071 M2T87071ZT M2T87072ZT M2T87971ZZ9 MD312858	M002T84071 M002T87071ZT M002T87072ZT M002T87971ZZ9 M2T84071ZT M2T87072 M2T87072AM M2T87971 M2T88271 MD344182	M002T84071ZT M002T87072 M002T87971 M002T88271 M2T87071 M2T87072AM M2T87971AM MD312857
MOTRIO	8550506018		
NAPA	NPANSM1388		
NK	4799004		
NPS	M521142		
POWERMAX	8212875	88212875	
PROFESSIONAL	150511102000		
PROTECH	IR8656		
QUINTON HAZELL	QRS1799		
REAL	20437731BN 20493411OE	20437731OE	20493411BN
RED-LINE	46MI005	46MI007	
REMANTE	011-001-000684R		
PARTS RIDEX	2S0027	2S0027R	2S0042
ROLLCO	STM687		
SANDO	6032114.0 6035137.1	6032114.1	6035137.0
SIDAT	S12MH0085 S12VA0085A2	S12MH0085A2	S12VA0085
SIOM	MAV341140 MAV6080	MAV341140A MAV6080A	MAV371240
SNRA	MI9012		
STARDAX	STX200252	STX200252R	
STARK	SKSTR-0330026	SKSTR-0330041	
STARTCAR	876ST11		
STELLOX	06-10097-SX		
TESLA TECHNICS	TT15654	TT15654PRO	
TMI	ST00863		
TRISCAN	830510103		
VALEO	201172	458506	600276
WAI	150.511.102.130 150.511.102.360 32367R	150.511.102.138 150.511.102.370 S130.331	32367N S145.410
WALKER	WST00120		
WILMINK GROUP	WG2012881	WG2012882	WG2192591
WOODAUTO	STR7039 WOOSTR71105	STR71105 WOOSTR71214	STR71214 WOOSTR7039
ZENTPARTS	Z49389		

适用车型

MITSUBISHI

L200 / TRITON (KA_T, KB_T)

2.5 DI-D (KA4T)08/2007-12/2015

2.5 DI-D 4WD (KB4T)11/2005-12/2015

2.5 DI-D (KA4T)11/2005-12/2015

2.5 DI-D 4WD (KB4T)10/2007-12/2015

2.5 DI-D (KA4T)04/2010-12/2015

2.5 DI-D (KA4T)04/2010-12/2015

2.5 DI-D 4WD (KB4T)04/2010-12/2015

2.5 DI-D 16V 4WD04/2007-12/2015

2.5 DI-D (KA4T)01/2010-12/2015

L400 Van (PD_W, PC_W, PB_W, PA_W, PA_V)

2500 TD 4WD (PD5W, PD5V, PA5W, PA5V)09/1996-06/2005

2500 TD (PD5W, PD5V, PA5W, PA5V)09/1996-06/2005

L200 (K7_T, K6_T, K5_T)

2.5 TD (K64T)08/2001-11/2005

2.5 TD 4WD (K74T)06/1996-12/2007

2.5 D (K64T)06/1996-12/2007

2.5 TD 4WD (K74T)09/2001-12/2007

2.5 TDIC08/2001-09/2005

2.5 TD 4WD (K74T)08/2001-12/2007

L200 / TRITON Platform/Chassis (KA_T, KB_T)

2.5 DI-D 4WD (KB4T)09/2009-12/2015

2.5 DI-D (KA4T)08/2007-12/2015

适用车型

MITSUBISHI			
L200 / TRITON (KA_T, KB_T)			
2.5 DI-D (KA4T)	08/2007-12/2015	2.5 DI-D 4WD (KB4T)	11/2005-12/2015
2.5 DI-D (KA4T)	11/2005-12/2015	2.5 DI-D 4WD (KB4T)	10/2007-12/2015
2.5 DI-D (KA4T)	04/2010-12/2015	2.5 DI-D (KA4T)	04/2010-12/2015
2.5 DI-D 4WD (KB4T)	04/2010-12/2015	2.5 DI-D 16V 4WD	04/2007-12/2015
2.5 DI-D (KA4T)	01/2010-12/2015		
L400 Van (PD_W, PC_W, PB_V, PA_W, PA_V)			
2500 TD 4WD (PD5W, PD5V, PA5W, PA5V)	09/1996-06/2005		
2500 TD (PD5W, PD5V, PA5W, PA5V)	09/1996-06/2005		
L200 (K7_T, K6_T, K5_T)			
2.5 TD (K64T)	08/2001-11/2005	2.5 TD 4WD (K74T)	06/1996-12/2007
2.5 D (K64T)	06/1996-12/2007	2.5 TD 4WD (K74T)	09/2001-12/2007
2.5 TDiC	08/2001-09/2005	2.5 TD 4WD (K74T)	08/2001-12/2007
L200 / TRITON Platform/Chassis (KA_T, KB_T)			
2.5 DI-D 4WD (KB4T)	09/2009-12/2015	2.5 DI-D (KA4T)	08/2007-12/2015
L400 Bus (PD_W, PC_W, PA_V, PB_V, PA_W)			
2.5 TD (PA5V/W, PB5V)	05/1995-05/2000		
2.5 TD 4WD (PD5V/W)	05/1995-05/2000	2500 TD (PA5W)	05/1995-06/2005
L 300 III Platform/Chassis (P1_T)			
2.5 TD (P15T)	11/1994-04/2000		
DELICA / SPACE GEAR			
2.5	05/1995-05/2000	2.5 (PD5W)	05/1995-05/2000
SPACE WAGON (N3_W, N4_W)			
2.0 TD (N38W)	10/1992-10/1998	1.8 TD (N35W)	10/1991-10/1998
LANCER IV (C6_A, C7_A)			
1.8 GLX Diesel (C64A)	04/1988-05/1992		
GALANT VII (E5_A, E7_A, E8_A)			
2.0 GLSTD (E57A)	11/1992-08/1996		
LANCER IV Hatchback (C6_A, C7_A)			
1.8 D (C64A)	04/1988-05/1992		
COLT III (C5_A)			
1.8 Diesel GLX (C54A)	04/1988-05/1992		
PAJERO I Canvas Top (L04_G)			
2.5 TD (L044G, L049G)	05/1986-10/1989		
2.3 TD (L043G, L048G)	12/1982-04/1986		
2.5 TD (L044G, L049G)	11/1989-11/1990		
GALANT IV (A16_)			
2.3 Turbo-D (A167)	09/1980-05/1984		
L 300 III Van (P0_V, P1_V, P2_V)			
2.5 D (P05V, P05W, P15V)	11/1986-02/2006		
2.5 D (P05V, P15V)	09/1991-09/2003	2.5 TD 4WD (P25V)	11/1991-05/2003
GALANT IV Station Wagon (A16_V)			
2.3 Turbo-D (A167V)	07/1983-05/1984		
L 300 III Bus (P0_W, P1_W, P2_W, P3_W)			
2.5 TD 4WD (P25W, P35W)	12/1987-05/2004		
2.5 D (P05W, P15W, P25W)	11/1986-05/2004		
2.5 D (P05W, P15W)	09/1991-09/2003	2.5 TD (P05W)	02/1987-05/2003
GALANT VII Saloon (E5_A, E7_A, E8_A)			
2.0 GLSTD (E57A)	11/1992-08/1996		
LANCER III Station Wagon (C1_V, C3_V)			
1.8 D (C14V)	08/1986-06/1992		
L 300 / DELICA II Platform/Chassis (L03_P)			
2.5 D (L039P)	11/1986-04/1994		
SPACE RUNNER MPV (N1_W, N2_W)			
2.0 TD (N18W)	10/1992-08/1999		
PAJERO CLASSIC (V2_W, V6_W, V7_W)			
2.5 TD (V24W)	07/2001		
PAJERO III Canvas Top (V6_W, V7_W)			
2.5 TDi (V64W, V74W)	09/2001-12/2006		
2.5 TDi (V64W, V74W)	04/2000-12/2006		
L200 / TRITON (KJ_, KK_, KL_)			
2.5 DI-D 4WD	11/2014		
PAJERO II Canvas Top (V2_C, V4_C)			
2.5 TD 4WD (V24C)	12/1990-04/2000		
PAJERO II (V3_W, V2_W, V4_W, V5_W)			
2.5 TD 4WD (V24W)	12/1990-10/1999	2.5 TDiC (V44W, V24W)	03/1991-08/1999
PAJERO III (V7_W, V6_W)			
2.5 TDi (V64W, V74W)	09/2001-12/2006		

PROTON

PERSONA 400 Hatchback (C9_C, C9_S)			
420 GLS D	05/1996-04/1999	420 D	09/1996-07/2000
PERSONA 400 (C9_S)			
420 GLS D	05/1996-04/1999	420 TD	09/1996-07/2000

HYUNDAI

H100 Van			
2.6 D	10/1999-12/2004	2.5 D	12/1994-03/2000
		2.5 D	07/1993-12/1994
H100 Bus (P)			
2.5 D	12/1994-03/2000	2.5 TD	07/1993-03/2000
		2.5 D	07/1993-12/1994
H-1 Van (A1)			
2.5 TD	03/2000-09/2000	2.5 TD	03/2000-10/2006
		2.5 TD	10/2001-08/2007

PROTON			
PERSONA 400 Hatchback (C9_C, C9_S)			
420 GLS D	05/1996-04/1999	420 D	09/1996-07/2000
PERSONA 400 (C9_S)			
420 GLS D	05/1996-04/1999	420 TD	09/1996-07/2000

HYUNDAI			
H100 Van			
2.6 D	10/1999-12/2004	2.5 D	12/1994-03/2000 07/1993-12/1994
H100 Bus (P)			
2.5 D	12/1994-03/2000	2.5 TD	07/1993-03/2000 07/1993-12/1994
H-1 Van (A1)			
2.5 TD	03/2000-09/2000	2.5 TD	03/2000-10/2006 10/2001-08/2007
GALLOPER II (JK-01)			
2.5 TD intercooler	08/1998-12/2003		
H-1 Platform/Chassis			
2.5 D	06/2000-10/2006		
H-1 / STAREX Bus (A1)			
2.5 TD 4WD	11/2001-04/2004	2.5 Tci	10/1997-12/2007
2.5 Tci	05/2004-12/2007		